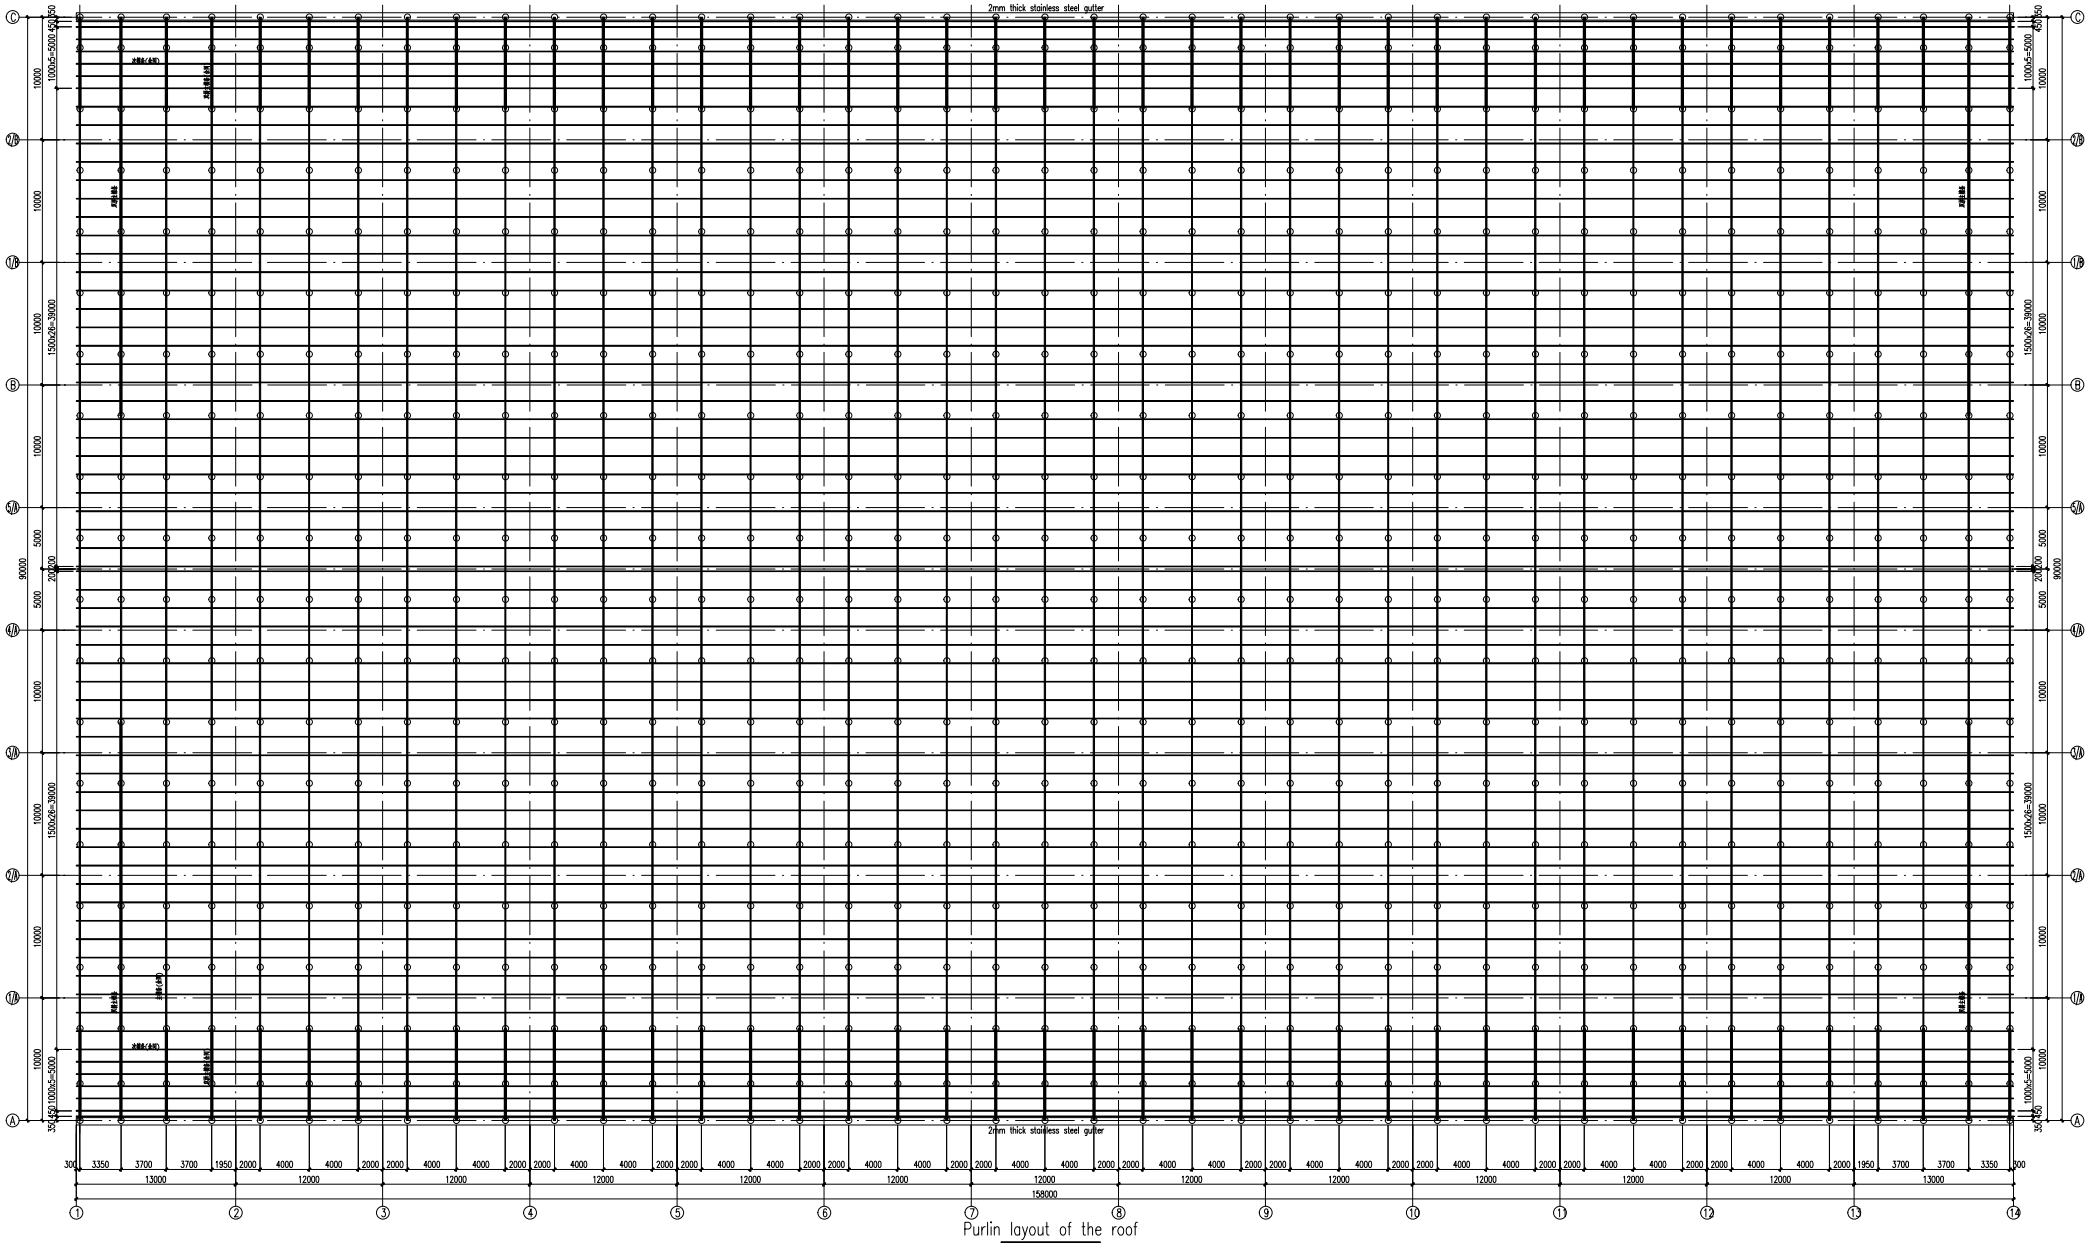

Purlin layout of the roof

Main purlin is J150X100X5 in cross section, secondary purlin is J90x60x4 in cross section
Minimum length of primary and secondary purlins is 2 spans, Q345(galvanized)

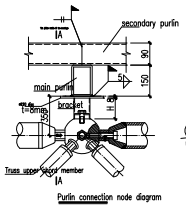

Purlin connection node diagram

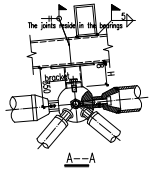

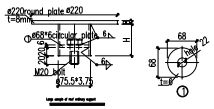

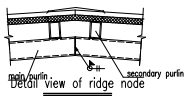
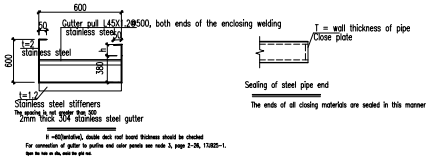
detail view of ridge node